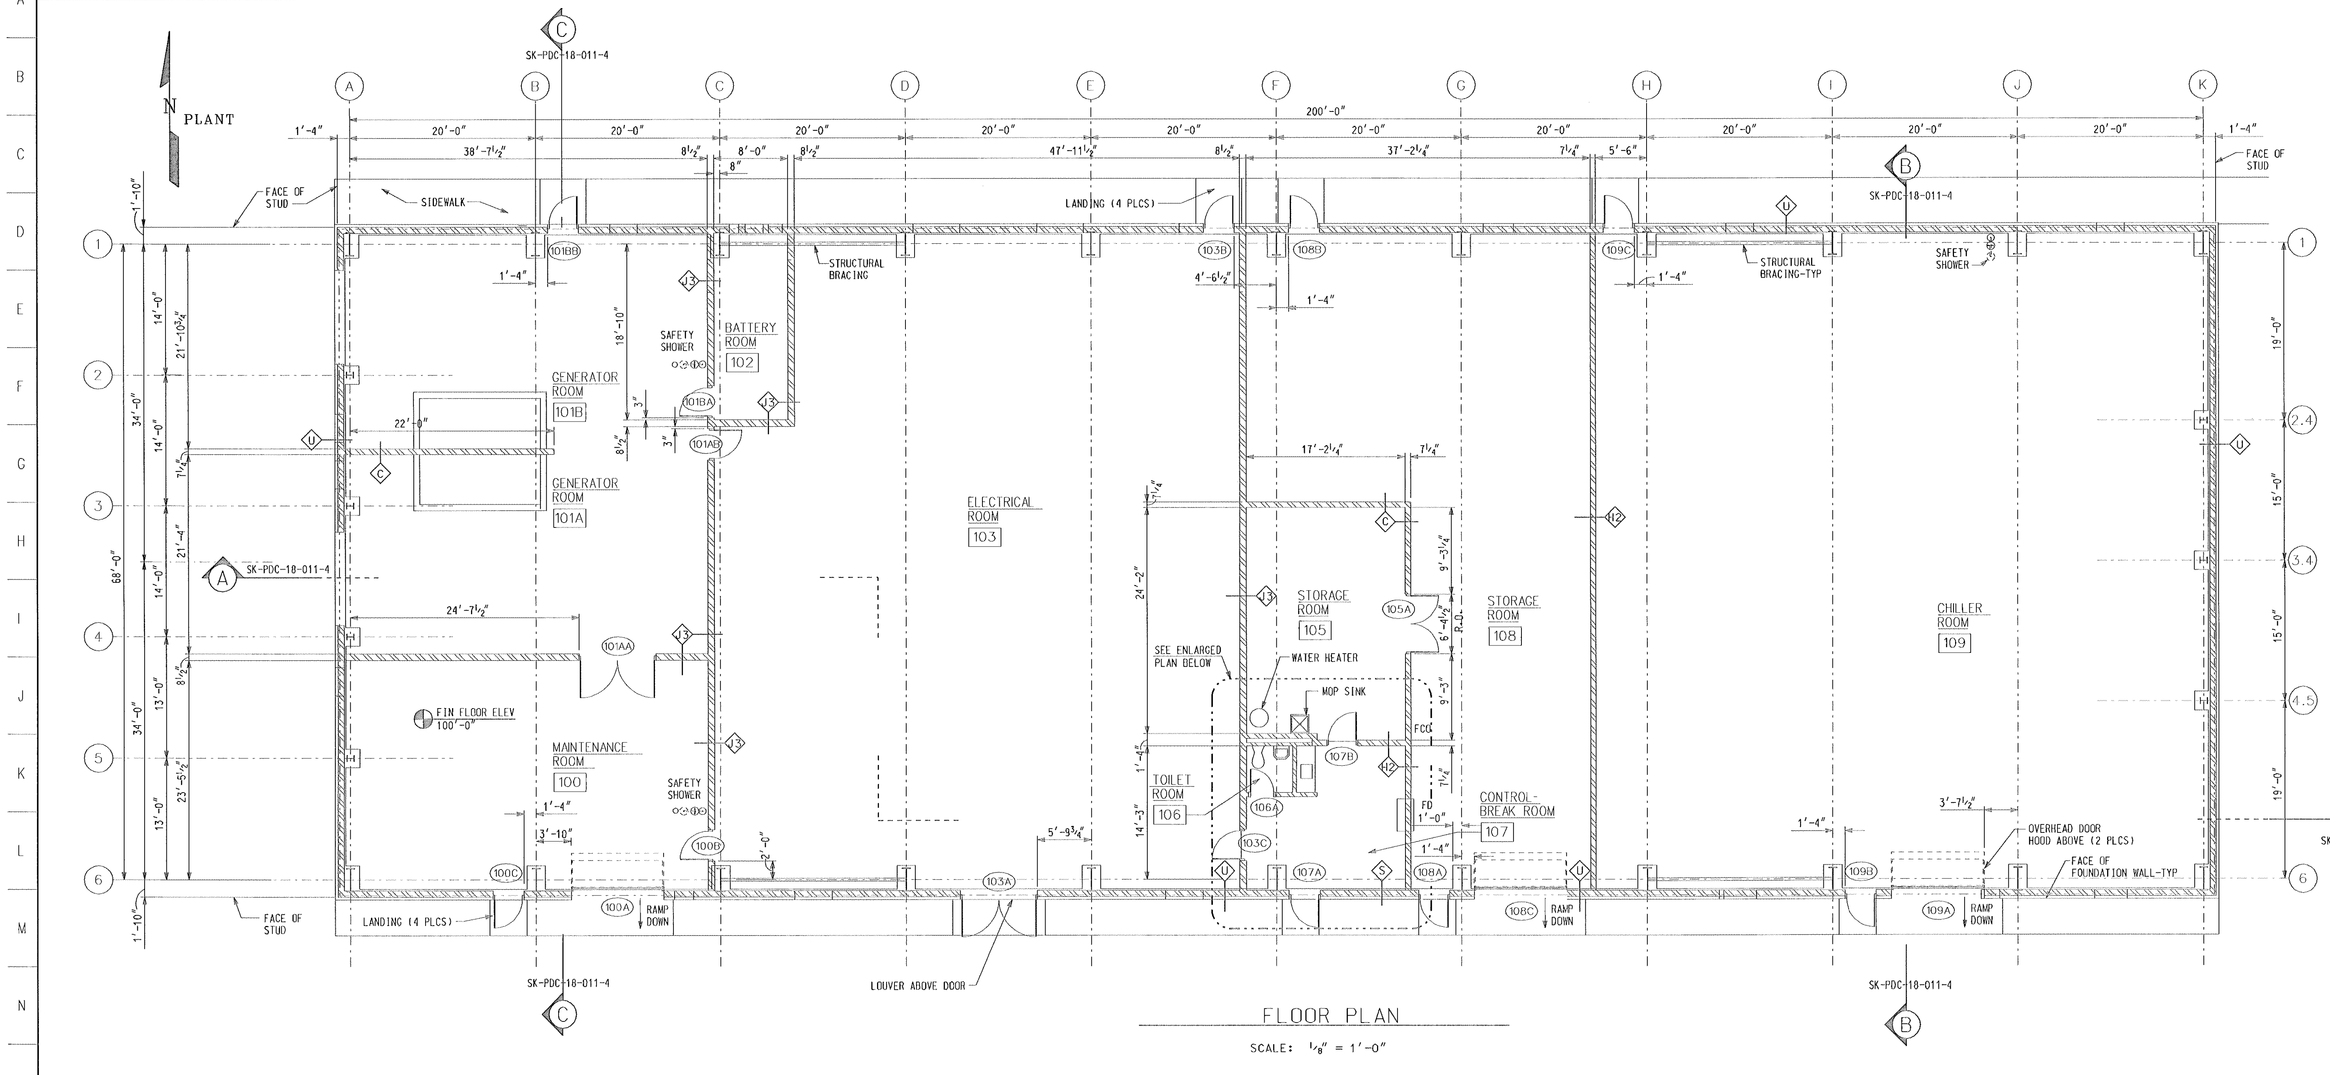

FLOOR PLAN

SCALE: 1/8" = 1'-0"

BUILDING AREA

UTILITY BUILDING 15,525 S.F.

TOILET AND BATH ACCESSORY SCHEDULE

MARK	DESCRIPTION	MOUNTING HT. (TOP OF UNIT)	PRODUCT SPECIFICATION (BOBRICK #'s LISTED-EQUALS ACCEPTABLE AS OUTLINED IN SECTION 10800)
1	SURFACE MOUNTED PAPER TOWEL DISPENSER	68"	B-262 CLASSIC SERIES SATIN FINISH STAINLESS STEEL
2	SURFACE-MOUNTED TOILET TISSUE DISPENSER	38"	B-7686 CLASSIC SERIES (FOR 2 ROLLS), BRIGHT POLISHED FINISH
3	LIQUID, SURFACE MOUNTED SOAP DISPENSERS	44"	B-211 CLASSIC SERIES STAINLESS STEEL SOAP DISPENSER
4	MOP AND BROOM HOLDER/UTILITY SHELF	60"	B-239 X 34 STAINLESS STEEL W/SATIN FINISH
5	MIRROR WITH STAINLESS STEEL FRAME	75"	B-290 SERIES, MODEL 1830 STAINLESS STEEL FRAME - SATIN FINISH
6	SURFACE MOUNTED WASTE RECEPTACLE	36"	B-274 STAINLESS STEEL WASTE RECEPTACLE
7	MOP SERVICE BASIN	FLOOR MOUNTED	SEE PLUMBING DRAWING P-PP-F-2262 AND PLUMBING SYSTEMS, FIXTURES & EQUIPMENT SPECIFICATION 15400 & 15410

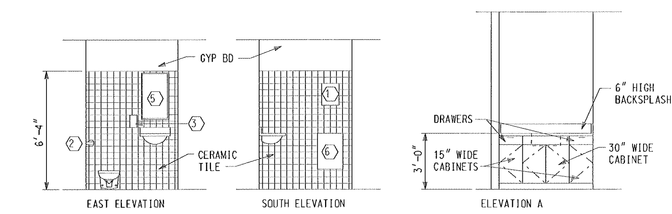

TOILET ROOM 106

SCALE: 1/4" = 1'-0"

A-CONTROL-BREAK RM

SCALE: 1/4" = 1'-0"

NOTES:

1. ALL 6" STUD WALLS ARE 14 GA. FULL HEIGHT AND ALL 3 5/8" STUD WALLS 20 GA. 10' TALL.

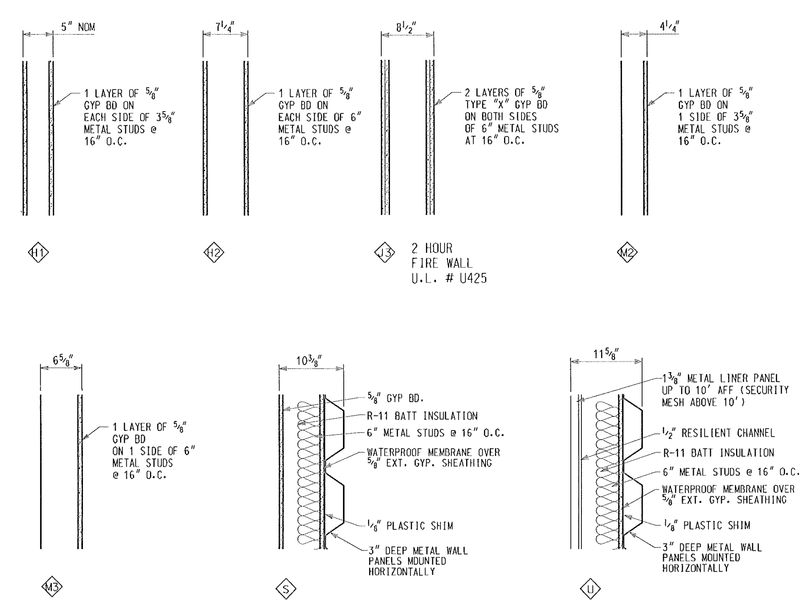

WALL TYPES LEGEND

SEE NOTES FOR GAUGE AND SPACING OF METAL STUDS.

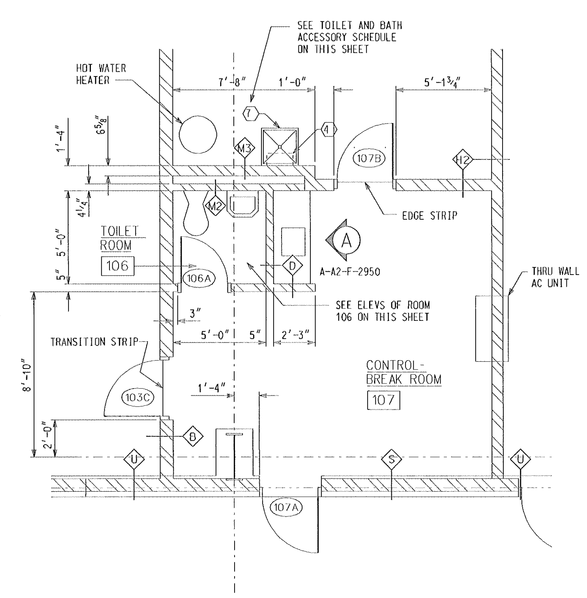

ENLARGED PLAN @ TOILET ROOM & CONTROL-BREAK ROOM

SCALE: 1/4" = 1'-0"

0 1' 2' 3' 4' 5' 10' 15'
6"
SCALE: 1/4"=1'-0"

0 2' 4' 10' 20' 30'
1' 3' 5'
SCALE: 1/8"=1'-0"
WHEN PRINTED ON AN "E" SIZE SHEET

Unclassified/Non-UCNI

Reviewing Official: (Name/Organization)

Date: 7/19/2010

PROFESSIONAL SEAL

URS PROJECT NO.	21124	LATEST REVISION A
SAVANNAH RIVER SITE PROJECT NO.	W630	

URS

7800 E. UNION AVE., SUITE 100
DENVER, CO 80237
(303) 843-2000

THIS DRAWING HAS BEEN FURNISHED BY THE SAVANNAH RIVER SITE. THE INFORMATION AND KNOW HOW THEREON MAY NOT BE USED NOR THE DRAWING REPRODUCED WITHOUT WRITTEN PERMISSION OF THE PRIME CONTRACTOR. ALL REPRODUCTIONS IN WHOLE OR IN PART, INCLUDING VENDOR'S SHOP DRAWINGS, SHALL BEAR OR REFER TO THIS STAMP.

REFERENCE DRAWINGS

REFERENCE STANDARDS

UNITED STATES DEPARTMENT OF ENERGY

SAVANNAH RIVER SITE

BLDG. NO.	SITE CLEARANCE NO.	DESIGN AREA NO.	DESIGN GROUP
		N/A	URS

TITLE

PIT DISASSEMBLY & CONVERSION

UTILITY BUILDING

FLOOR PLAN

SCALE	SRS DRAWING NO.	SHEET NO.	LATEST REVISION
1/8"=1'-0"	SK-PDC-18-011	1 OF 4	A

REVISION APPROVAL RECORD				REV	
DISCIPLINE	REVIEWED	DATE	DISCIPLINE	REVIEWED	DATE
CIVIL			PIPING		
STRUCTURAL			ELECTRICAL		
HVAC/PLUMBING			ARCHITECTURAL		
MECHANICAL			INST & CONTROL		
PROCESS			ES & H		
CRITICALITY			SYSTEMS ENG.		
Pu TECHNOLOGY			CONSTRUCTION		
SAFEGUARDS			QUALITY ASSURANCE		
FIRE PROTECTION			GLOVEBOX		

DRAWING RECORD			PROJ.	REV. NO.	DATE
DESIGNER	AMC	04-12-10	21124	A	07-14-10
CHECKER					
CADD FILE DATA					
TYPE: MICROSTATION	VERS: J				
NODE:					
PATH: P:\CAD\ARCH\SKETCHES\					
FILE: SKPDC18011-1.DGN					
UPDATED:	BY:				

REVISION	PRP'D	LEAD ENG	CHK'D	APRV'D FDM	APRV'D	APRV'D	PROJ.	REV. NO.	DATE
		AMC FOR JMY							7-19-10

REVISION	PRP'D	LEAD ENG	CHK'D	APRV'D FDM	APRV'D	APRV'D

$$$$$$$$$$$$$$$$$$$$$$FILEPATH$$$$$$$$$$$$$$$$$$$$$$
$$DATE$$_$TIME$$$

W.S.* ( ) REF FILES YES NO

LEVELS 1111111111222222222233333333334444444445555555555666666 1234567890123456789012345678901234567890123456789012345678901234567890123

PSC* PLOT DATE

DRAWN BY (ORIG) TIME

LAST CADD REV. BY: DATE: