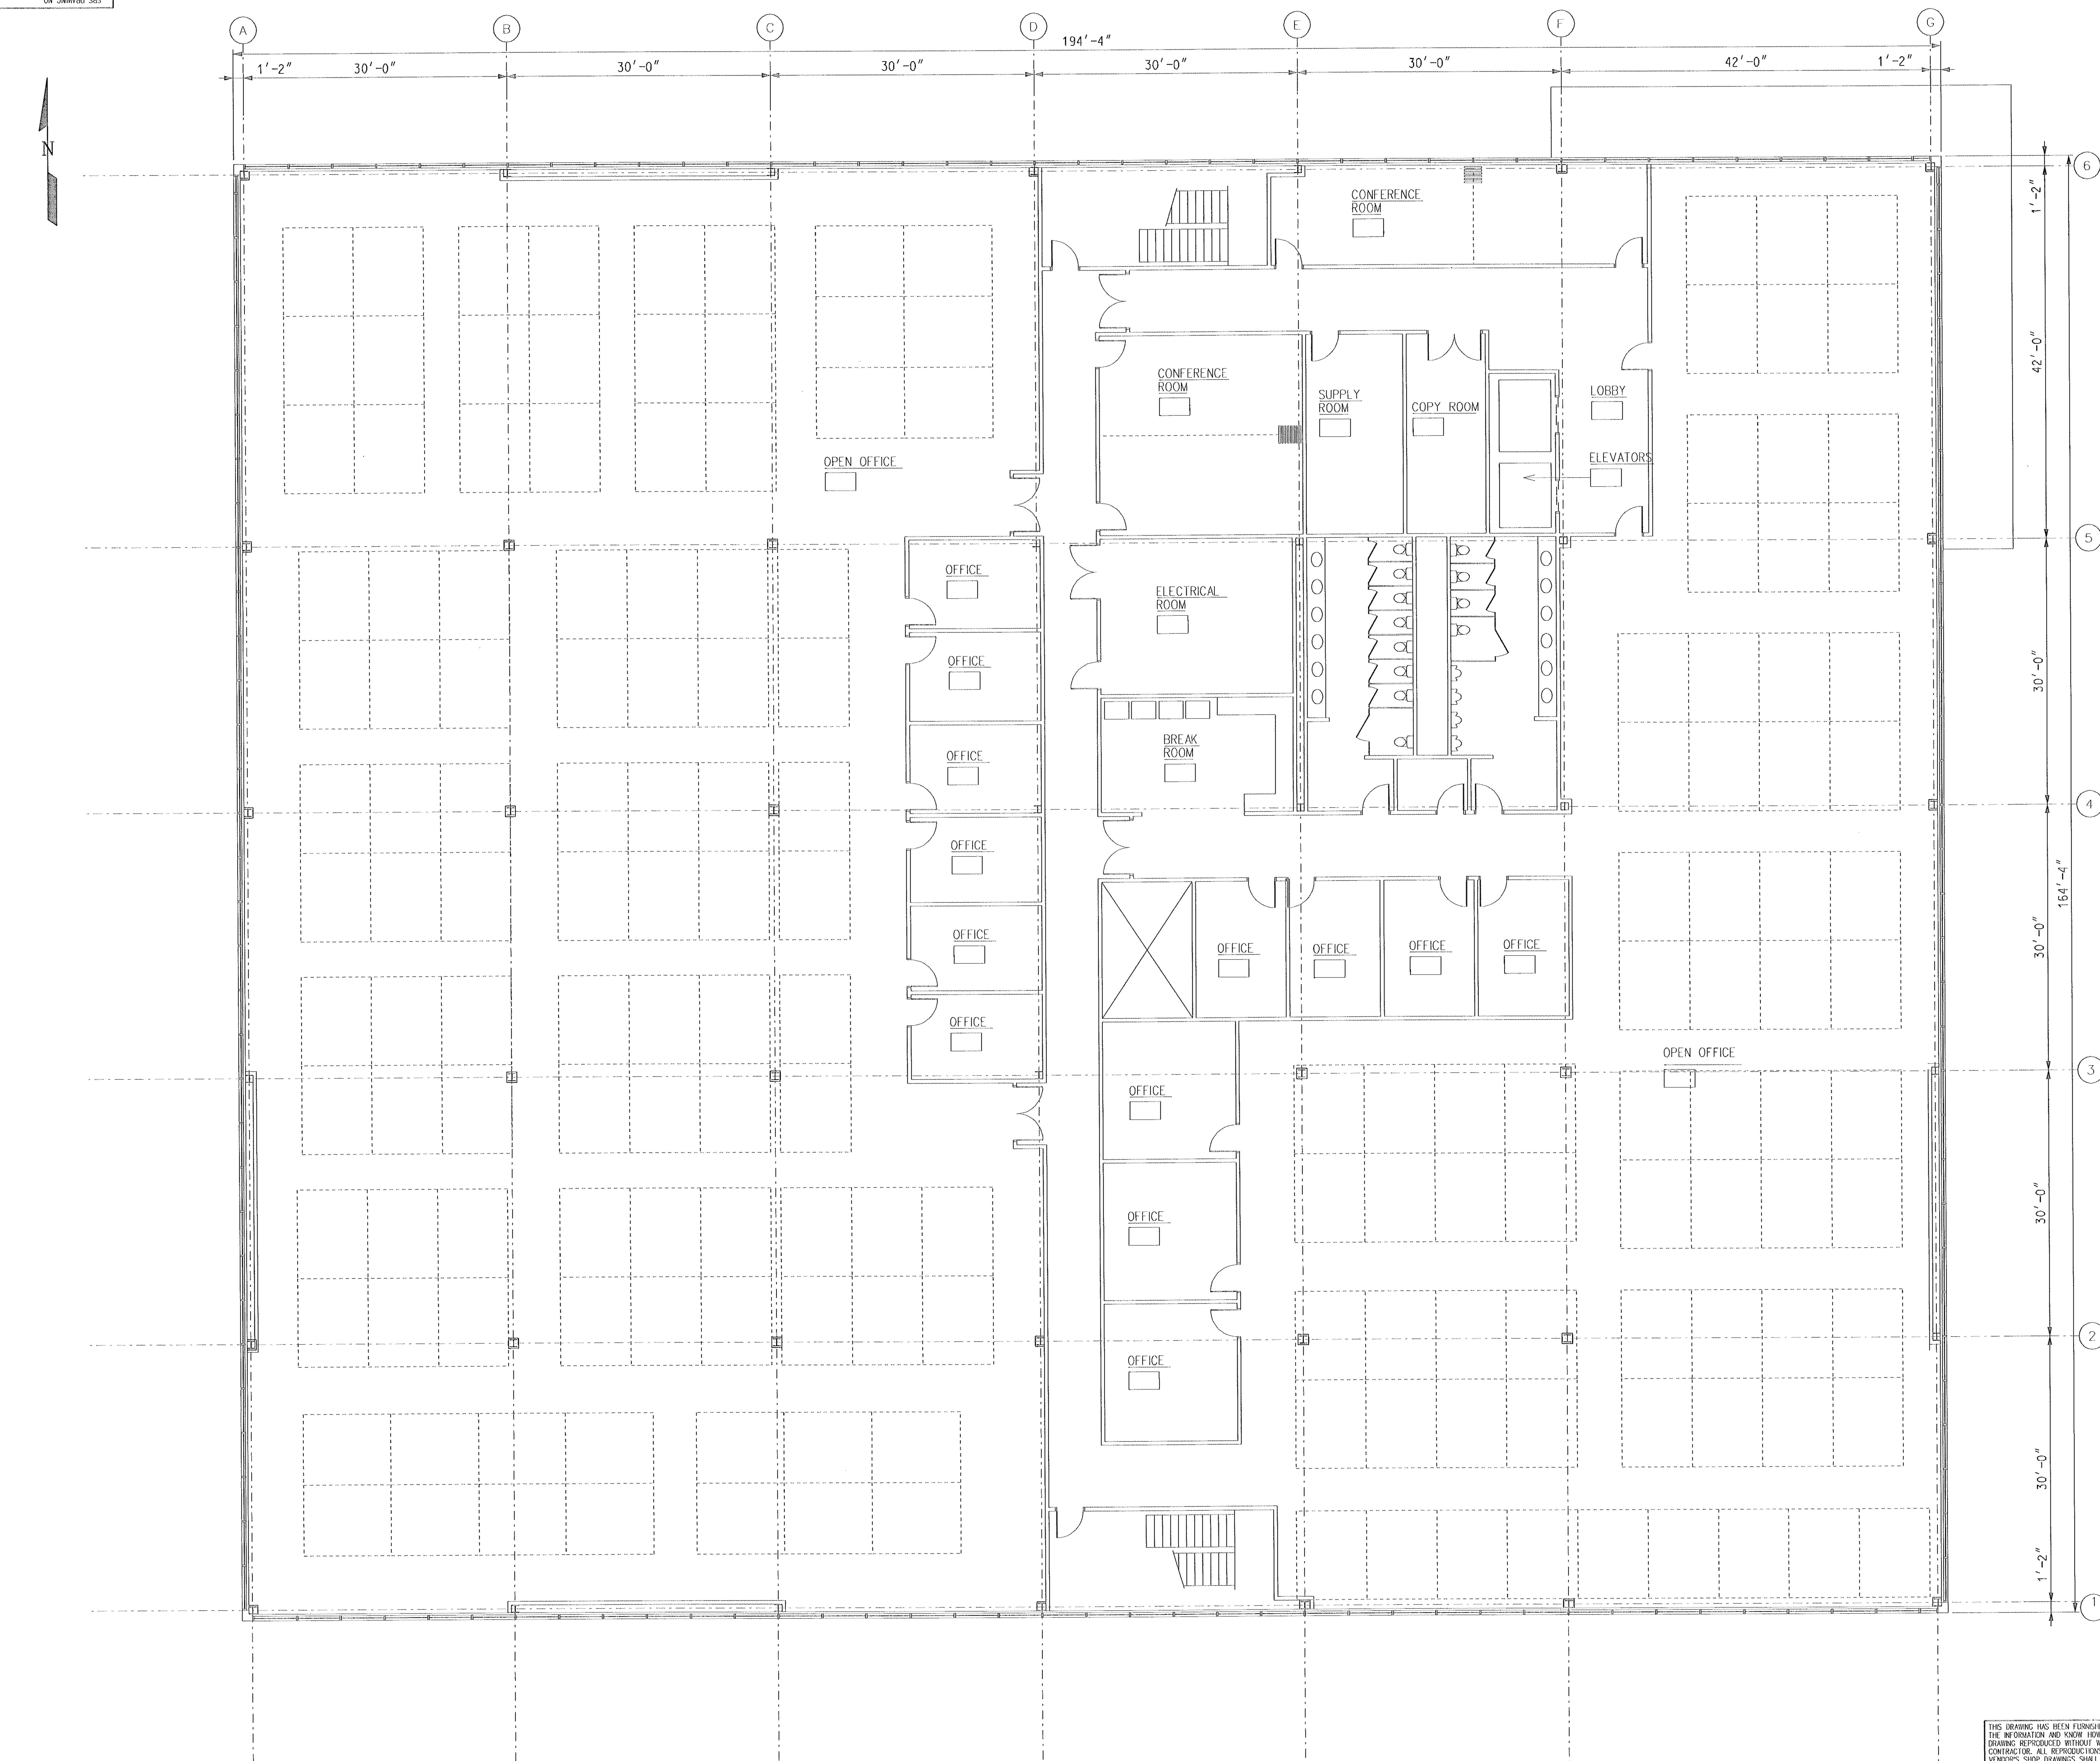

SRS DRAWING NO.

Unclassified/Non-UCNI

Reviewing Official: [signature] (Name/Organization)

Date: 7/19/2010

0 2' 4' 10' 20' 30'
1' 3' 5'
SCALE: 1/8"=1'-0"

PROFESSIONAL SEAL

URS PROJECT NO.	21124
SAVANNAH RIVER SITE PROJECT NO.	W630

LATEST REVISION: A

URS

7800 E. UNION AVE., SUITE 100
DENVER, CO 80237
(303) 843-2000

UNITED STATES DEPARTMENT OF ENERGY

SAVANNAH RIVER SITE

BLDG. NO.	SITE CLEARANCE NO.	DESIGN AREA NO.	DESIGN GROUP
		N/A	URS

TITLE

PIT DISASSEMBLY & CONVERSION
OPERATIONS & ENGINEERING BUILDING
2ND FLOOR PLAN

SCALE	SRS DRAWING NO.	SHEET NO.	LATEST REVISION
1/8"=1'-0"	SK-PDC-18-016	2 OF 6	A

LAST CADD REV. BY:
DATE:

THIS DRAWING HAS BEEN FURNISHED BY THE SAVANNAH RIVER SITE. THE INFORMATION AND KNOW HOW THEREON MAY NOT BE USED NOR THE DRAWING REPRODUCED WITHOUT WRITTEN PERMISSION OF THE PRIME CONTRACTOR. ALL REPRODUCTIONS IN WHOLE OR IN PART, INCLUDING VENDOR'S SHOP DRAWINGS, SHALL BEAR OR REFER TO THIS STAMP.

REFERENCE DRAWINGS

REFERENCE STANDARDS

REV. NO.	DATE	REVISION	PRP'D	LEAD ENG	CHK'D	APRV'D FDM	APRV'D	APRV'D
A	07-14-10	ISSUED FOR CONCEPTUAL DESIGN		AMC FOR JMY				

PROJ.	REV. NO.	DATE	REVISION	PRP'D	LEAD ENG	CHK'D	APRV'D FDM	APRV'D	APRV'D
21124		7-19-10							

REVISION APPROVAL RECORD

DISCIPLINE	REVIEWED	DATE	DISCIPLINE	REVIEWED	DATE
CIVIL			PIPING		
STRUCTURAL			ELECTRICAL		
HVAC/PLUMBING			ARCHITECTURAL		
MECHANICAL			INST & CONTROL		
PROCESS			ES & H		
CRITICALITY			SYSTEMS ENG.		
Pu TECHNOLOGY			CONSTRUCTION		
SAFEGUARDS			QUALITY ASSURANCE		
FIRE PROTECTION			GLOVEBOX		

DRAWING RECORD

DESIGNER	AMC	06-24-10
CHECKER		

CADD FILE DATA
TYPE: MICROSTATION VERS: J
NODE:
PATH: P:\CAD\ARCH\SKETCHES\
FILE: SKPDC18016-2.DGN
UPDATED: BY:

INCHES 1 2 3
CENTIMETERS 1 2 3 4 5 6 7 8

W.S. • ( ) REF FILES YES NO

LEVELS 1234567890123456789012345678901234567890123456789012345678901234566

PSC- PLOT DATE

DRAWN BY (ORIG): TIME

$$$$$$$$$$$$$$$$$$$$$FILEPATH$$$$$$$$$$$$$$$$$$$$$$
$$DATE$$_$TIME$$$